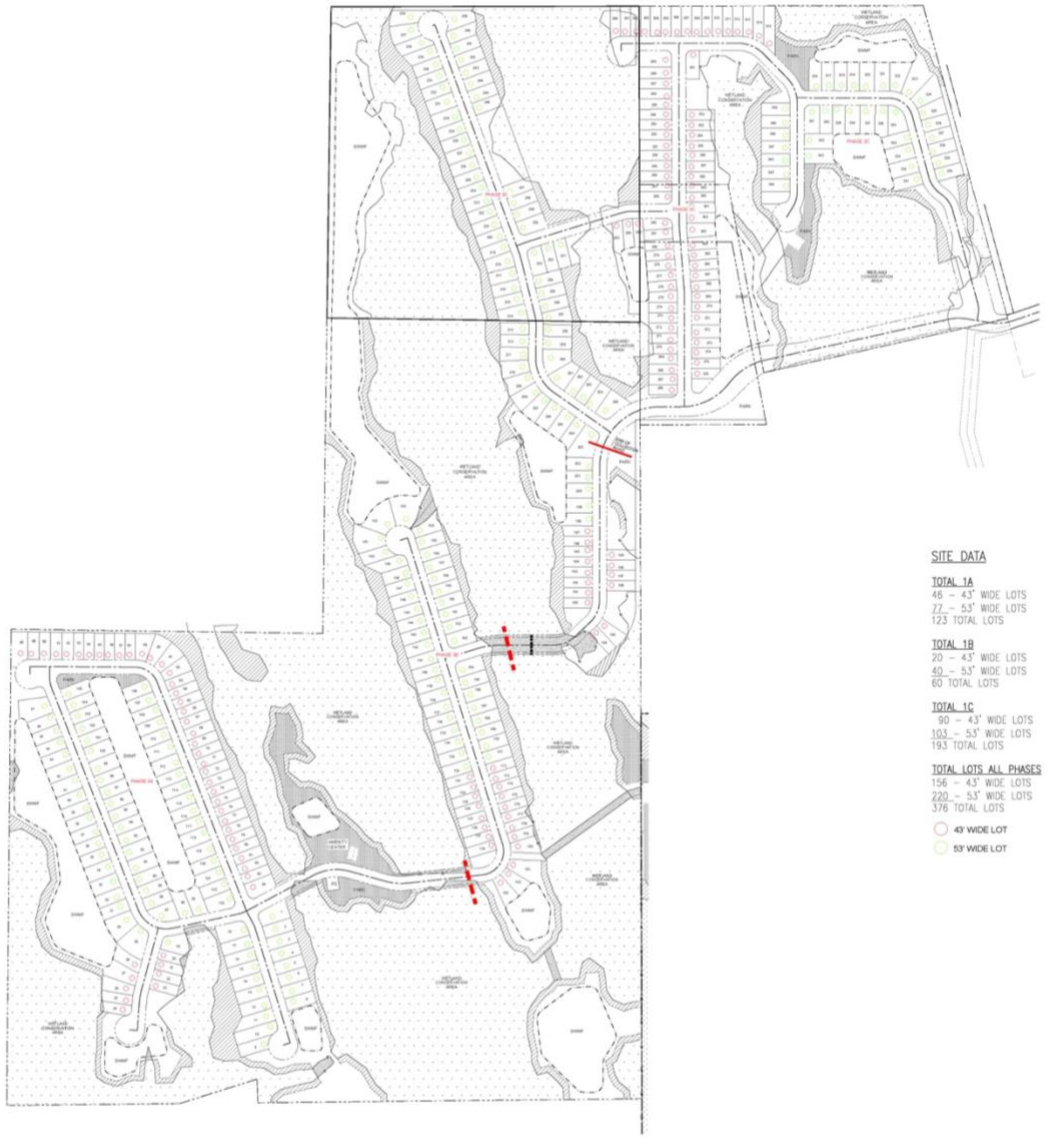

DOMINION ENGINEERING GROUP, INC.
PLANNERS AND ENGINEERS
4348 SOUTHPOINT BLVD. SUITE 201, JACKSONVILLE, FLORIDA 32216
TEL: 904-854-4500 REGISTRY NUMBER: 26821 FAX 904-854-4505
www.dom-erg.com

PRESERVE AT ST. AUGUSTINE LAKES
FOR
CARTER ASSOCIATES

PRELIMINARY LAYOUT 5

REVISIONS

PLOT DATE:
DRAWN BY: GWM
DESIGNED BY: GWM/MHB
CHECKED BY: WES
SCALE: AS NOTED
JOB NO.:
@ LATEST DATE HEREON
SHEET NO.
C5
OF XX

WILLIAM E. SCHAEFER III
LICENSE
No. 40229
05/10/2023
STATE OF FLORIDA
PROFESSIONAL ENGINEER

Z:\General Civil\Carter Road Assoc\Carter Road\Cadd\conceptl\Carter Parcel layout 5.dwg, May 10, 2023 - 12:17pm

CONCEPTUAL SITE PLAN